EDMONTON

SUBDIVISION of PART of RIVER LOT 12.

— Scale 100 ft. = 1 inch. —

Sgd Geo. A. Simpson D.L.S.

PLAN C.

I hereby certify that I have compared this Plan with the original and that it is a true copy of the same.

Land Titles Office, Edmonton
8th day of October 1912.

Sgd W. Scullion Asst.
Surveyor & Land Titles Office.

I certify the within to be a true and correct copy of instrument No. registered in the Land Titles Office in and for the Land Registration District of North Alberta at 3.30 P.M. on the 7th day of February A.D. 1913.

Registrar
N.L.R.D.

This Plan is correct and is prepared under the provisions of the North West Territories Registration of Titles Ordinance 1898.

Sgd Geo. A. Simpson
D.L.S.

1913 Jan 18
Edmonton

Entered and Registered this 7th day of February A.D. 1913 at 10h 0'clock A.M.

Sgd Geo. May
Registrar

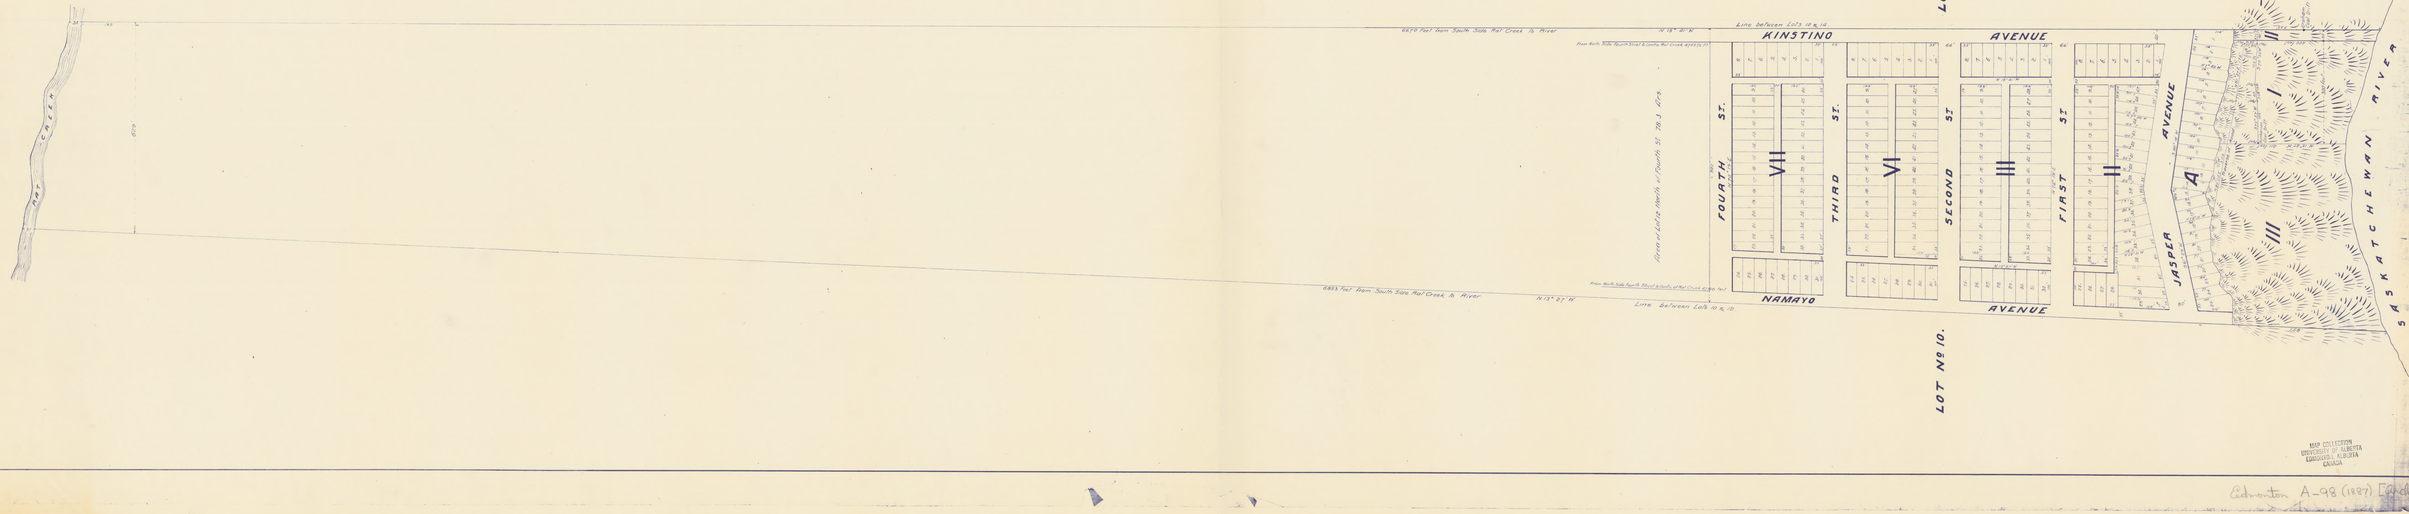

MAP COLLECTION
UNIVERSITY OF ALBERTA
EDMONTON, ALBERTA
CANADA

Edmonton A-98 (1887) [Archi]